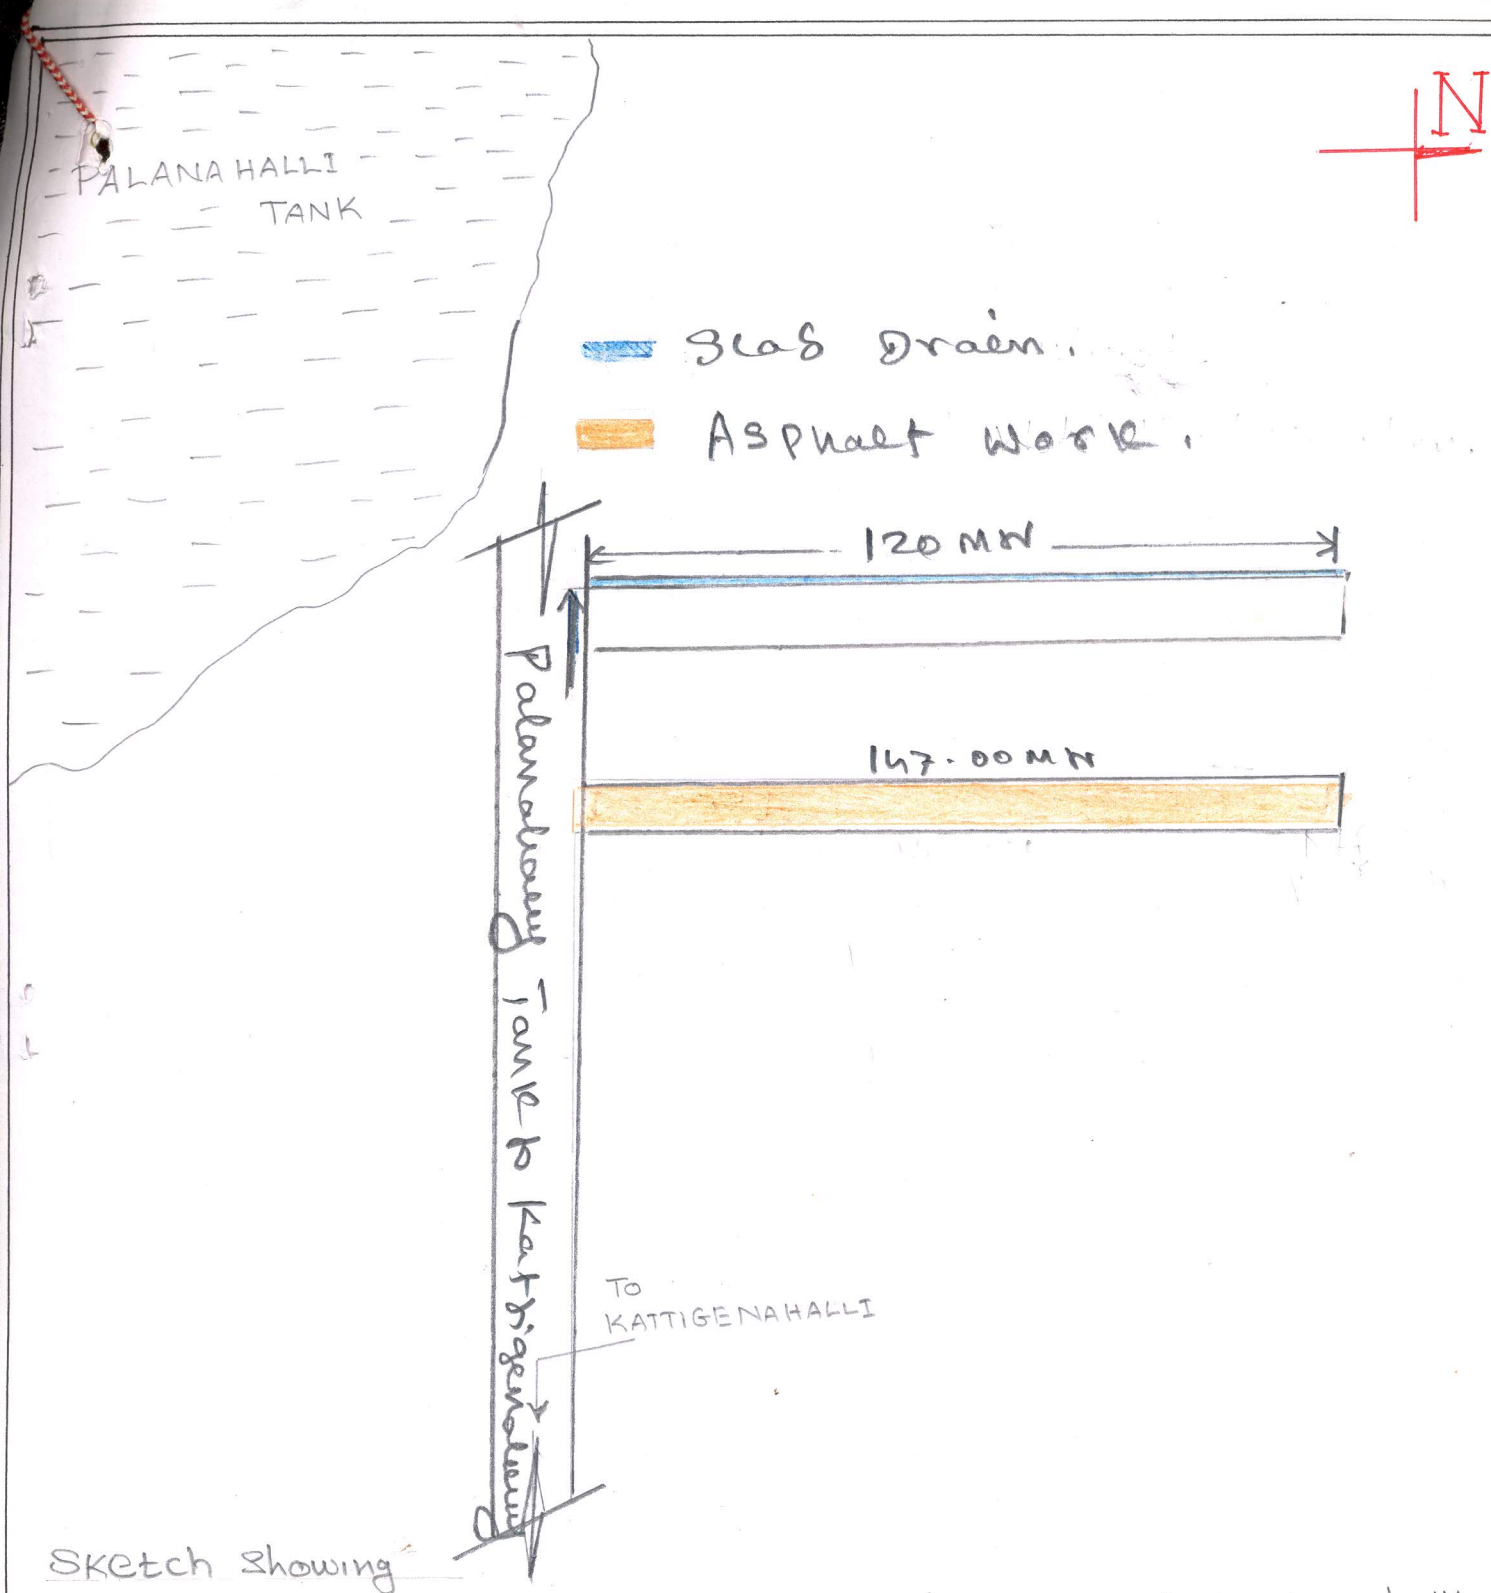

Sketch Showing Proposed Improvements To Roads and Drain at Kattigenahalli near Venkatesh's House Road in Ward no.05, Byatarayanpura - Sub division B.B.M.P

B.N. Prasad
ಸಹಾಯಕ ಅಭಿಯಂತರರು
ಶ.ಬಿ.ಎಂ.ಪಿ. ಬ್ಯಾಟರಾಯನಪುರ ಉಪ ವಿಭಾಗ

Assistant Executive Engineer
Byatarayanapura Sub Division
B.B.M.P. Bangalore-24